0 10 MILLIMETRES 100

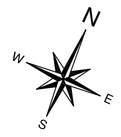

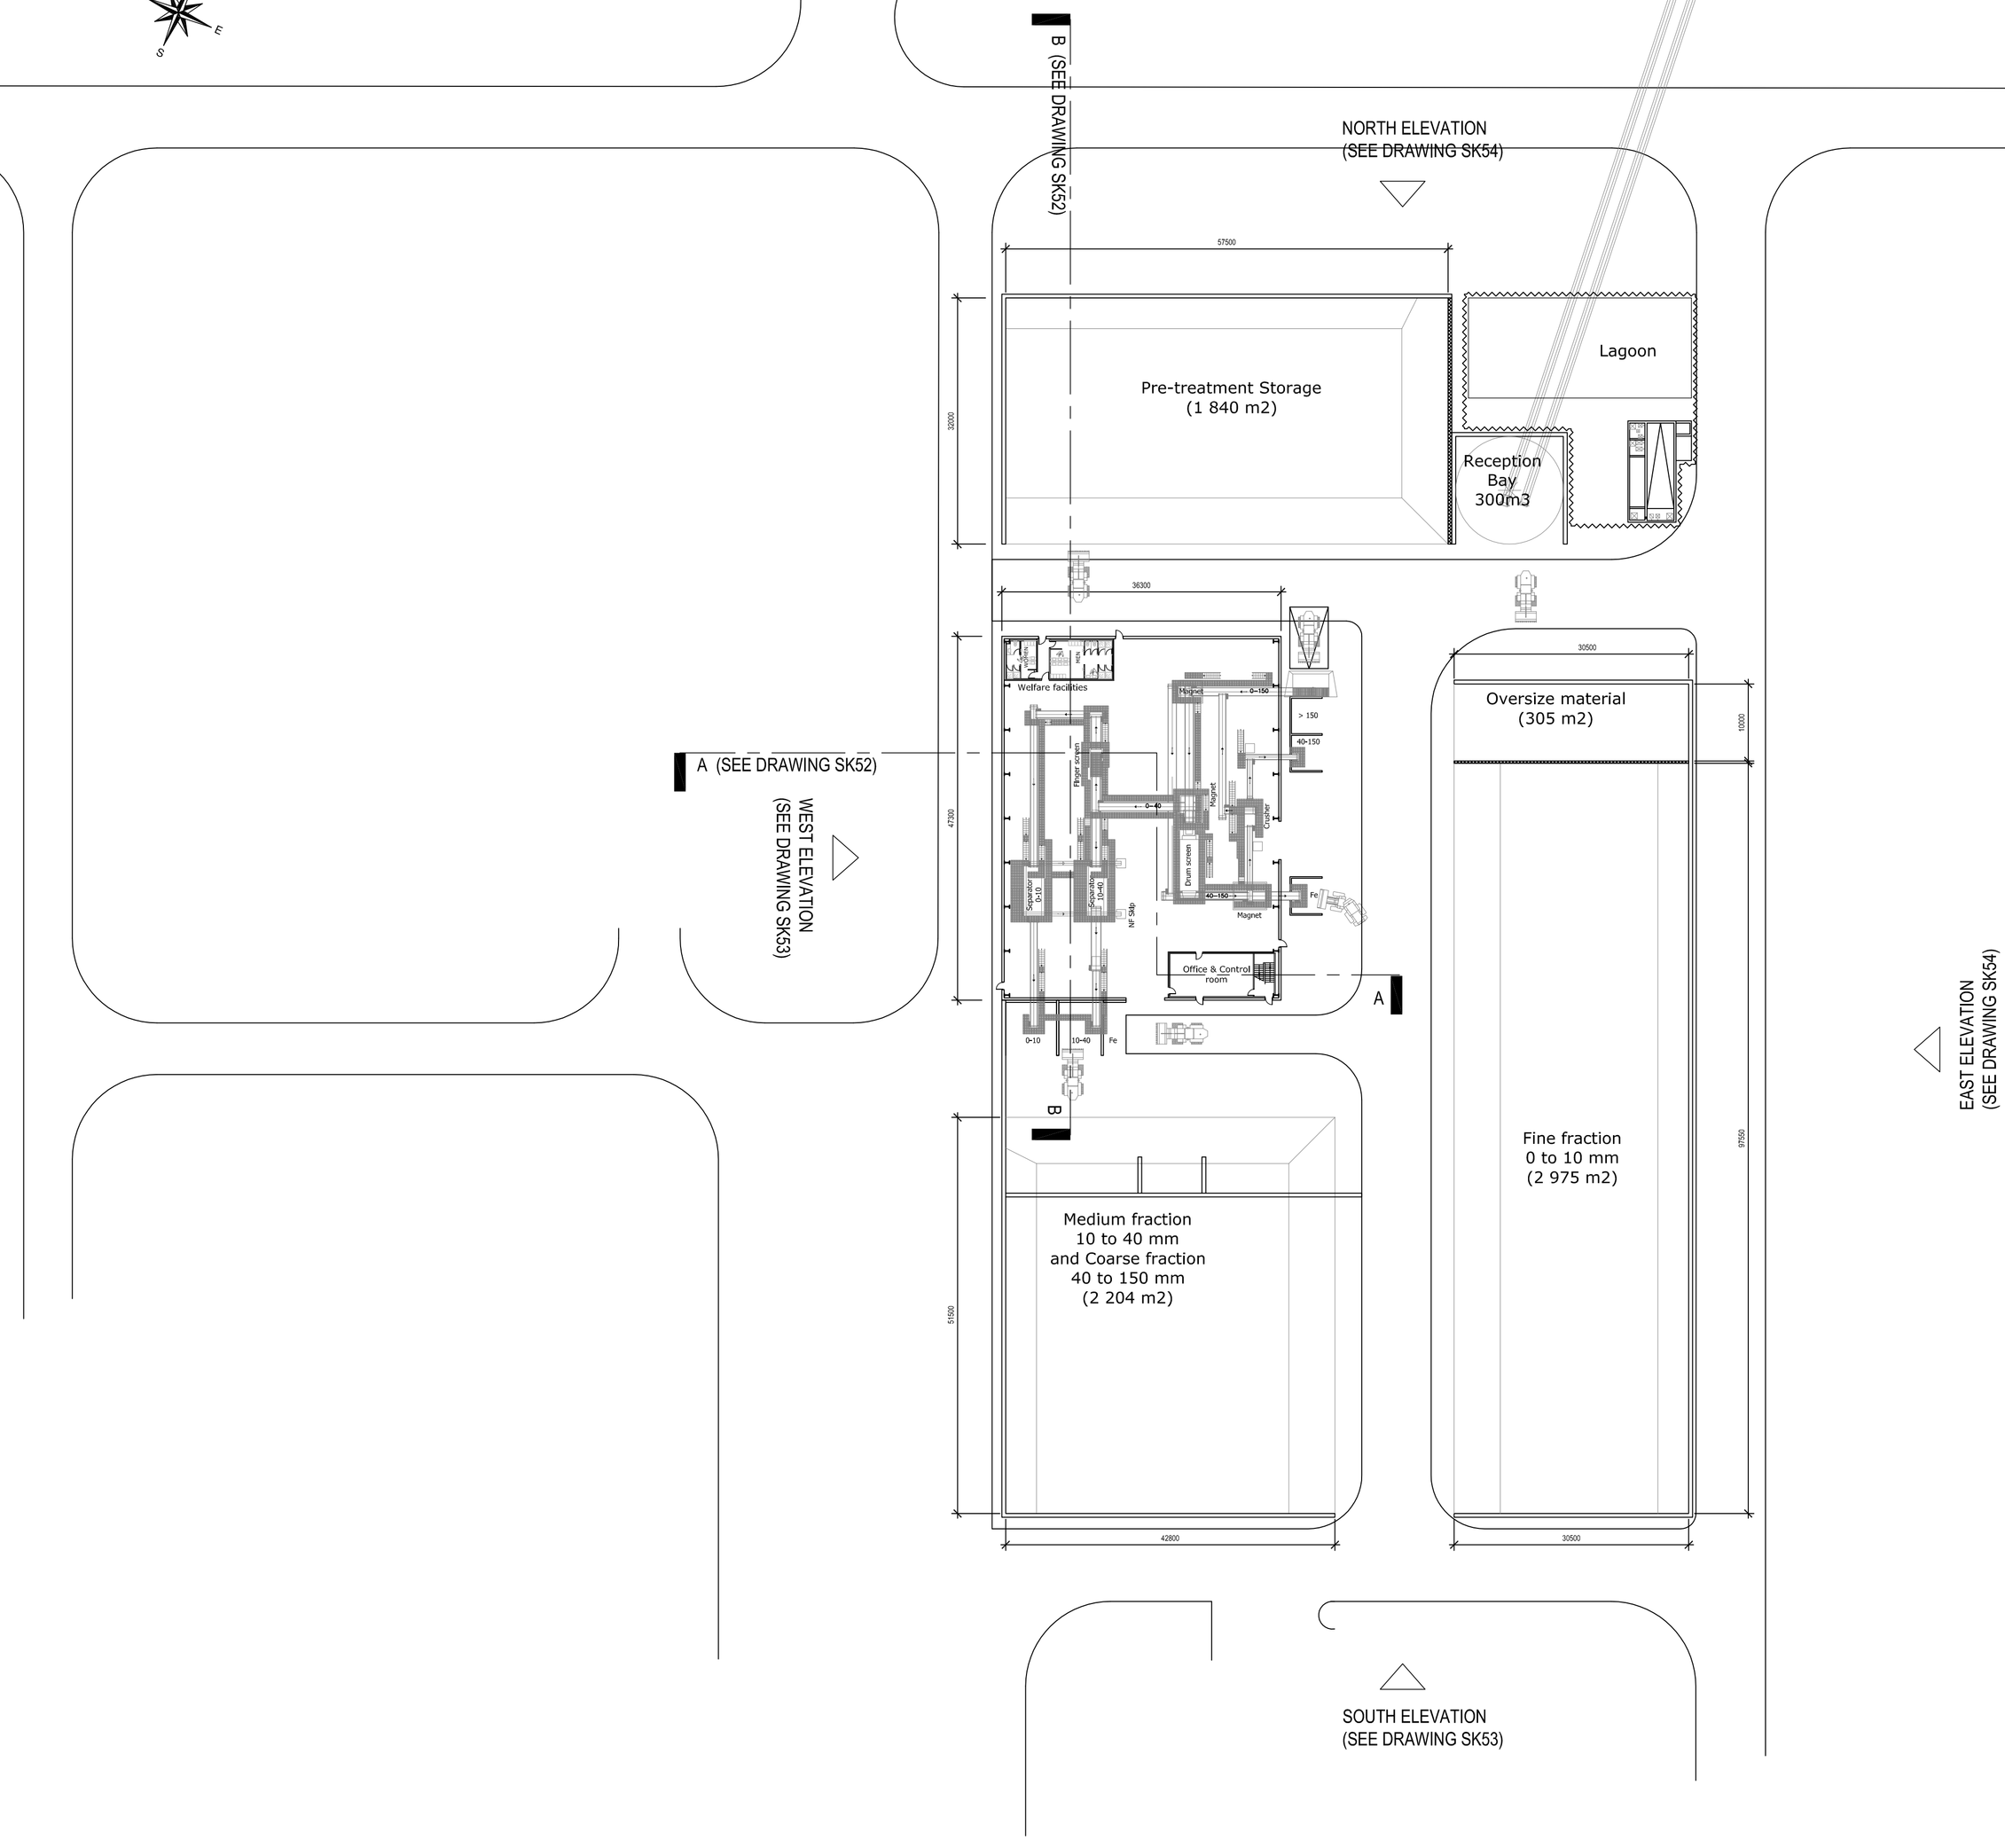

ATKINS

NOTES

1. DO NOT SCALE FROM THIS DRAWING.
2. ALL MEASUREMENTS ARE IN MILLIMETRES UNLESS STATED OTHERWISE.
3. THIS DRAWING IS TO BE READ IN CONJUNCTION WITH THE SPECIFICATION AND ALL RELEVANT ARCHITECTURAL, ELECTRICAL, MECHANICAL AND STRUCTURAL DRAWINGS.

IN ADDITION TO THE HAZARDS/RISKS NORMALLY ASSOCIATED WITH THE TYPES OF WORK DETAILED ON THIS DRAWING, NOTE THE FOLLOWING SIGNIFICANT RESIDUAL RISKS :-

ITEM	HAZARD	RISK

REV	DESCRIPTION	BY	DATE	CHK'D	AUTH
B	DESIGN REVISED	KYL	27.09.11	OB	OB
A	DESING CHANGES	GP	20.09.11		

ATKINS
Atkins Limited
Challbrook
Oasis Business Park
Eynsham, Oxford
OX29 4AH
England
Telephone +44(0)1865 882 828
Fax +44(0)1865 883 060

CLIENT:

PROJECT:
MWDA RESOURCE RECOVERY CONTRACT
WILTON

TITLE:
BOTTOM ASH PLANT
GENERAL ARRANGEMENT
SITE PLAN

SCALE:	ORIGINAL SIZE:	DESIGNED:	DRAWN:	CHECKED:	AUTHORISED:
1:500	A1		KYL	OB	
	OFFICE: OXF	DATE:	DATE: AUG.11	DATE:	DATE:

PROJECT NO:	DISCIPLINE:	TYPE:	CODE:	DRG NO:	REV:
5098970	A	P	_	SK50	B

PROJECT NO. 5098970 / DISCIPLINE: A / TYPE: P / CODE: _ / DRG NO: SK50 / REV: B