0 10 MILLIMETRES 50

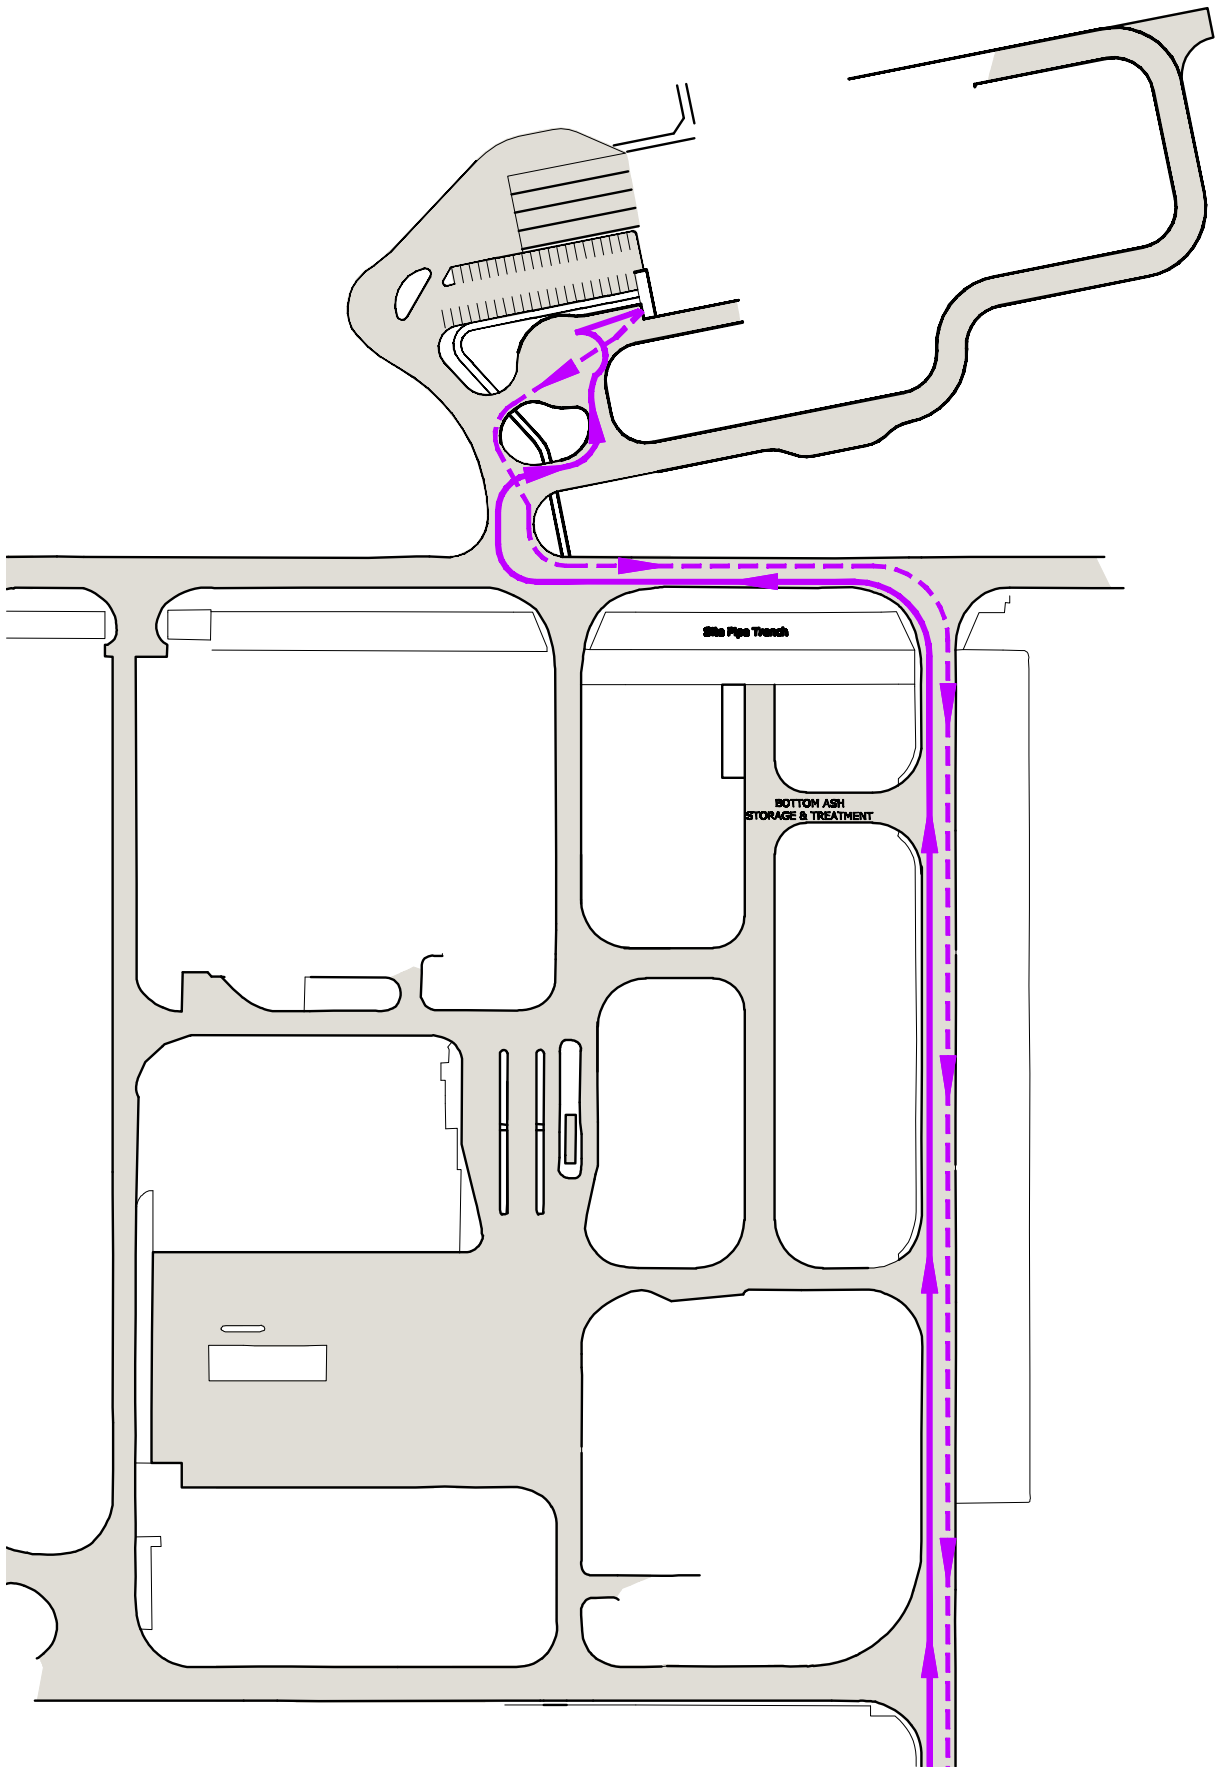

SITE PLAN
scale 1:2000

ATKINS

PROJECT NO. 5098970 / DISCIPLINE: A / TYPE: _ / CODE: _ / DRG NO: TM01 / REV: -

ATKINS
Atkins Limited
Chadwick House
Birchwood Park
Warrington
WA3 6AE
England

Telephone +44(0)1925 238000
Fax +44(0)1925 238500

CLIENT: suez environment SITA sembcorp

PROJECT:
MWDA RESOURCE RECOVERY CONTRACT
WILTON

TITLE:
GENERAL ARRANGEMENT
SITE TRAFFIC MANAGEMENT

TRANSIT VAN ROUTE

SCALE:	ORIGINAL SIZE:	DESIGNED:	DRAWN:	CHECKED:	AUTHORISED:
1:2000	A3	OB	ME	OB	OB
	OFFICE: WAR	DATE: -	DATE: 24.06.11	DATE: 24.06.11	DATE: 24.06.11

PROJECT NO:	DISCIPLINE:	TYPE:	CODE:	DRG NO:	REV:
5098970	A	_	_	TM01	-