TS 46132

TS.46432

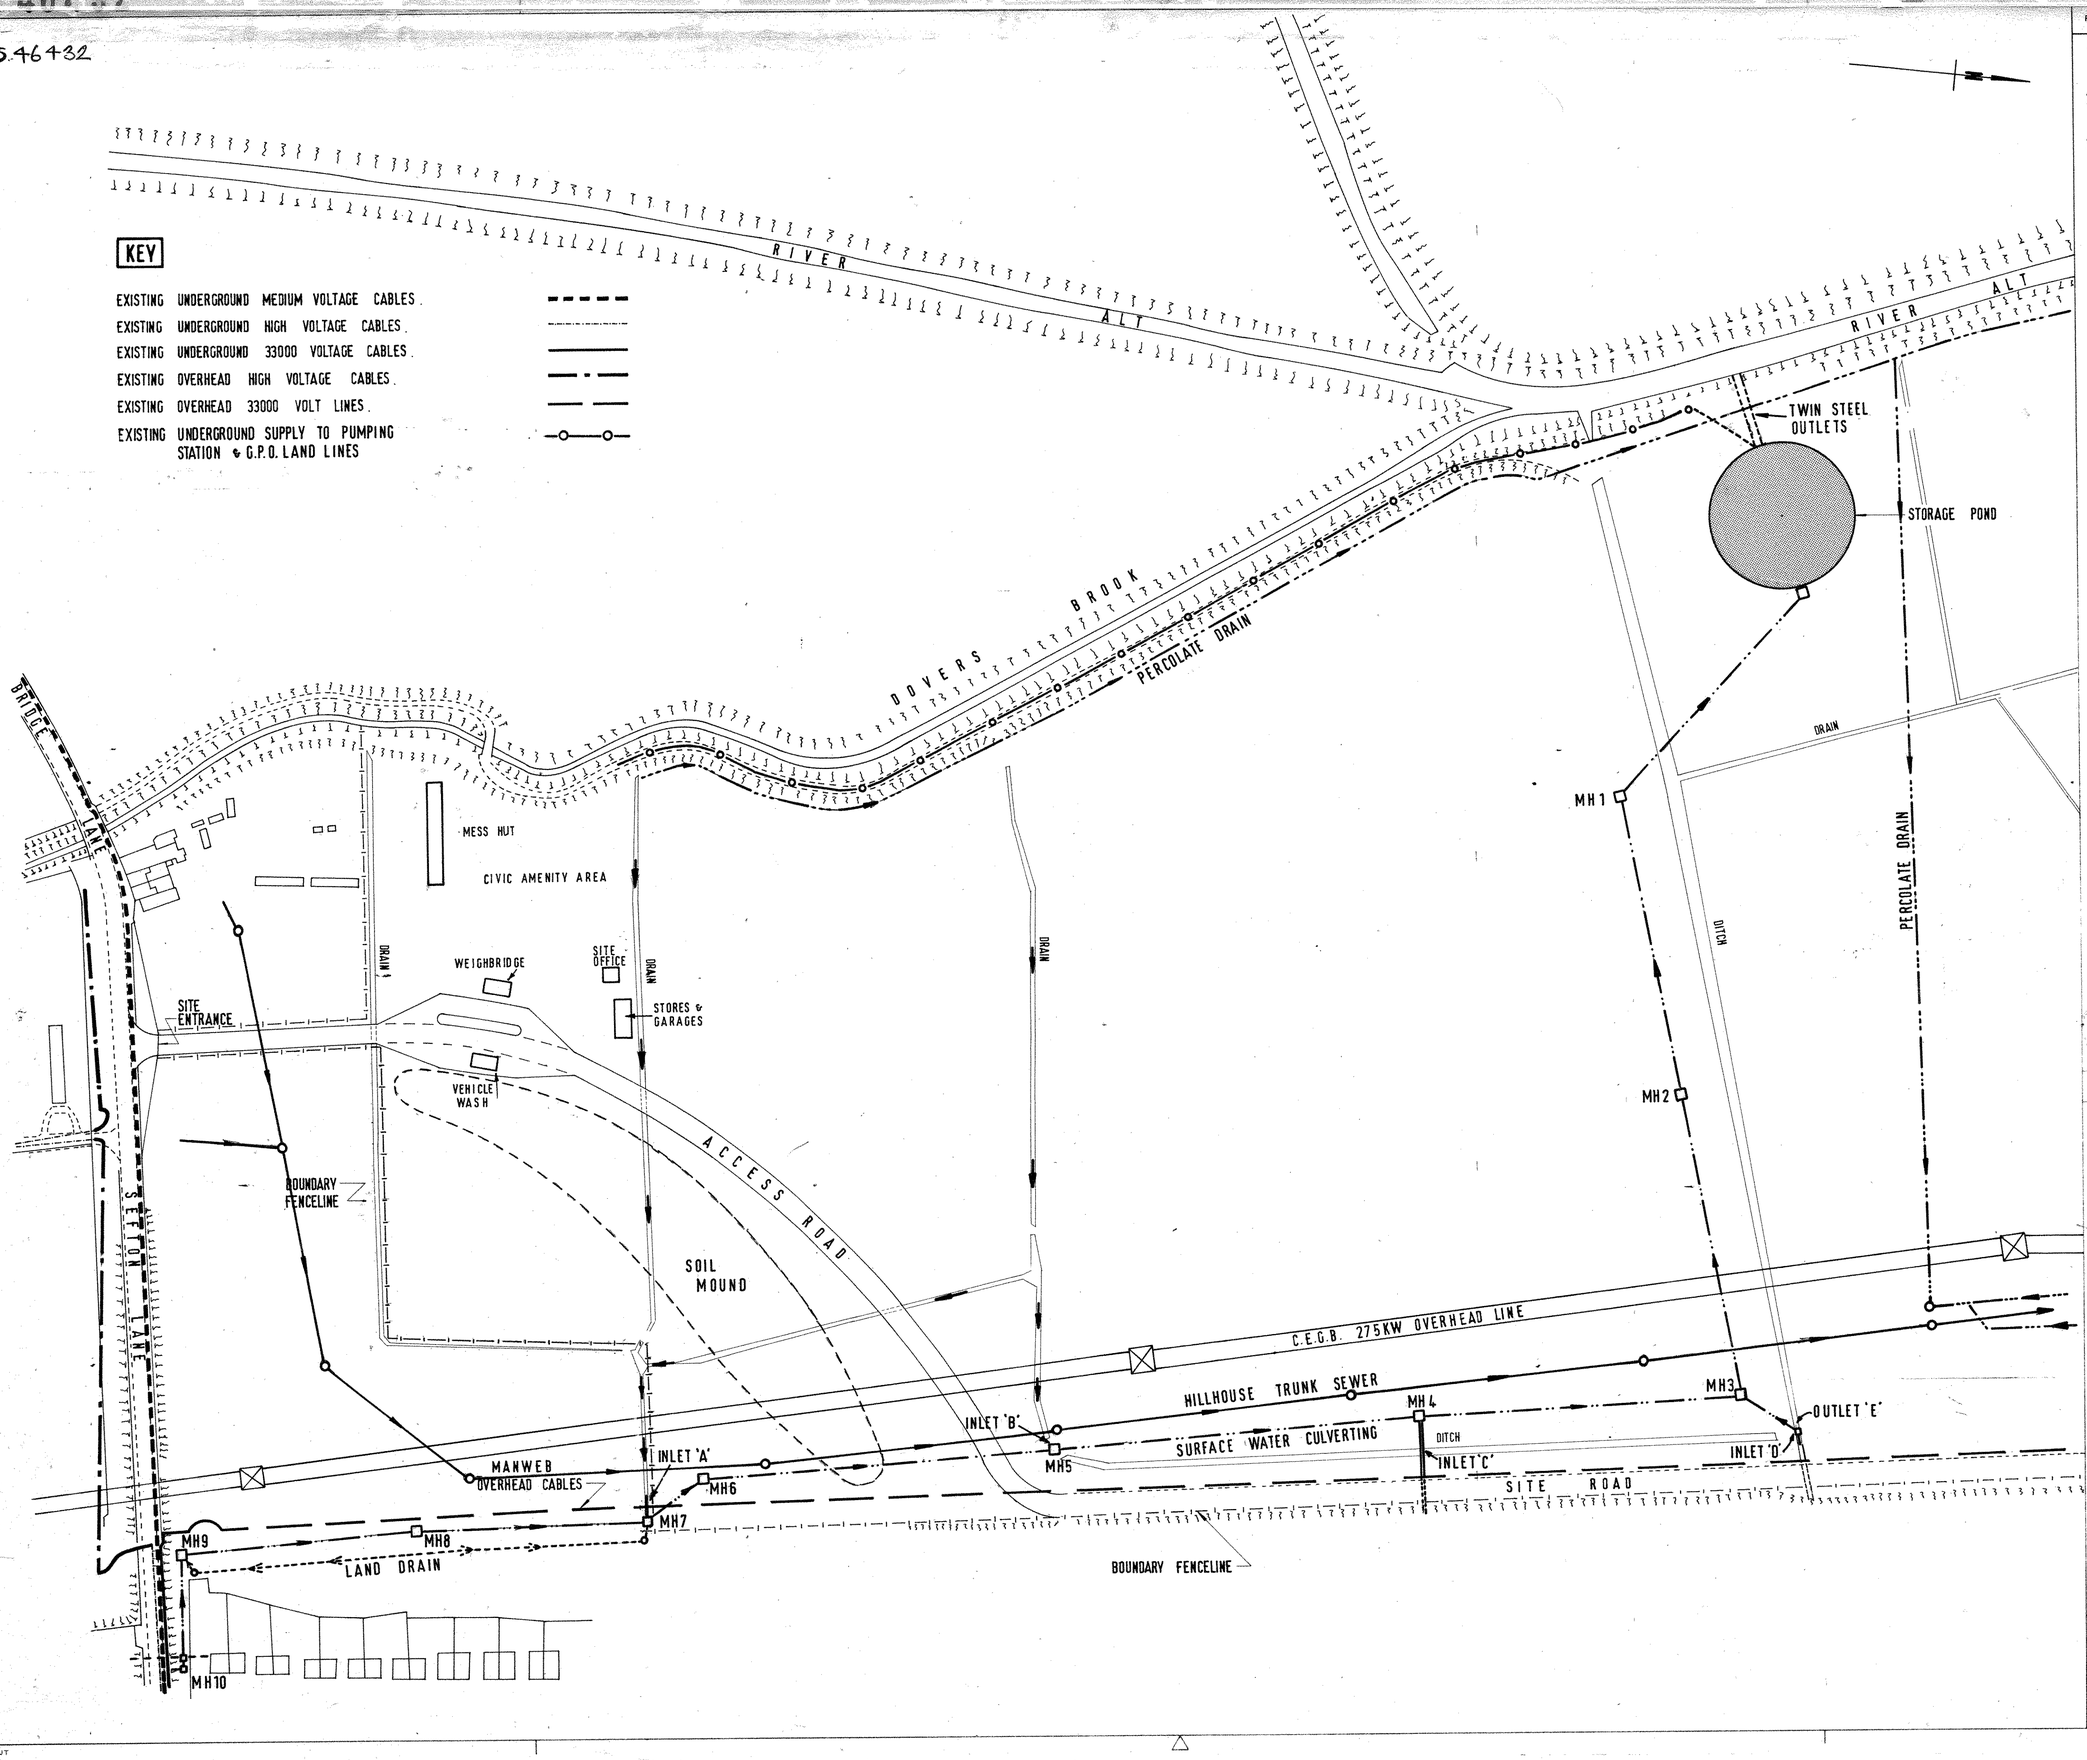

Ref	Notes	By Date
1	FOR DETAILS OF PERCOLATE DRAINAGE SEE DRG. TS. 46389A	
2	FOR DETAILS OF S.W. CULVERTING SEE DRG. TS. 45679	
3	INLETS B,C,&D & OUTLET A } TO BE SEALED AS TIPPING PROCEEDS.	

Issue	Amendments	By Date

Merseyside County Council

SEFTON MEADOWS LANDFILL SITE

DRAINAGE ARRANGEMENTS FOR LAND TO SOUTH OF PUMPING STATION

R J Williams M Eng C Eng FICE FIMun E
County Engineer
4th Floor, Steers House
Canning Place, Liverpool L1 8JW

Drawn J.F.R.	Traced	Scale 1/1250
Date MAR. 1981	Checked	Sheet No of

Drg.No. TS. 46432

A1 8085JT