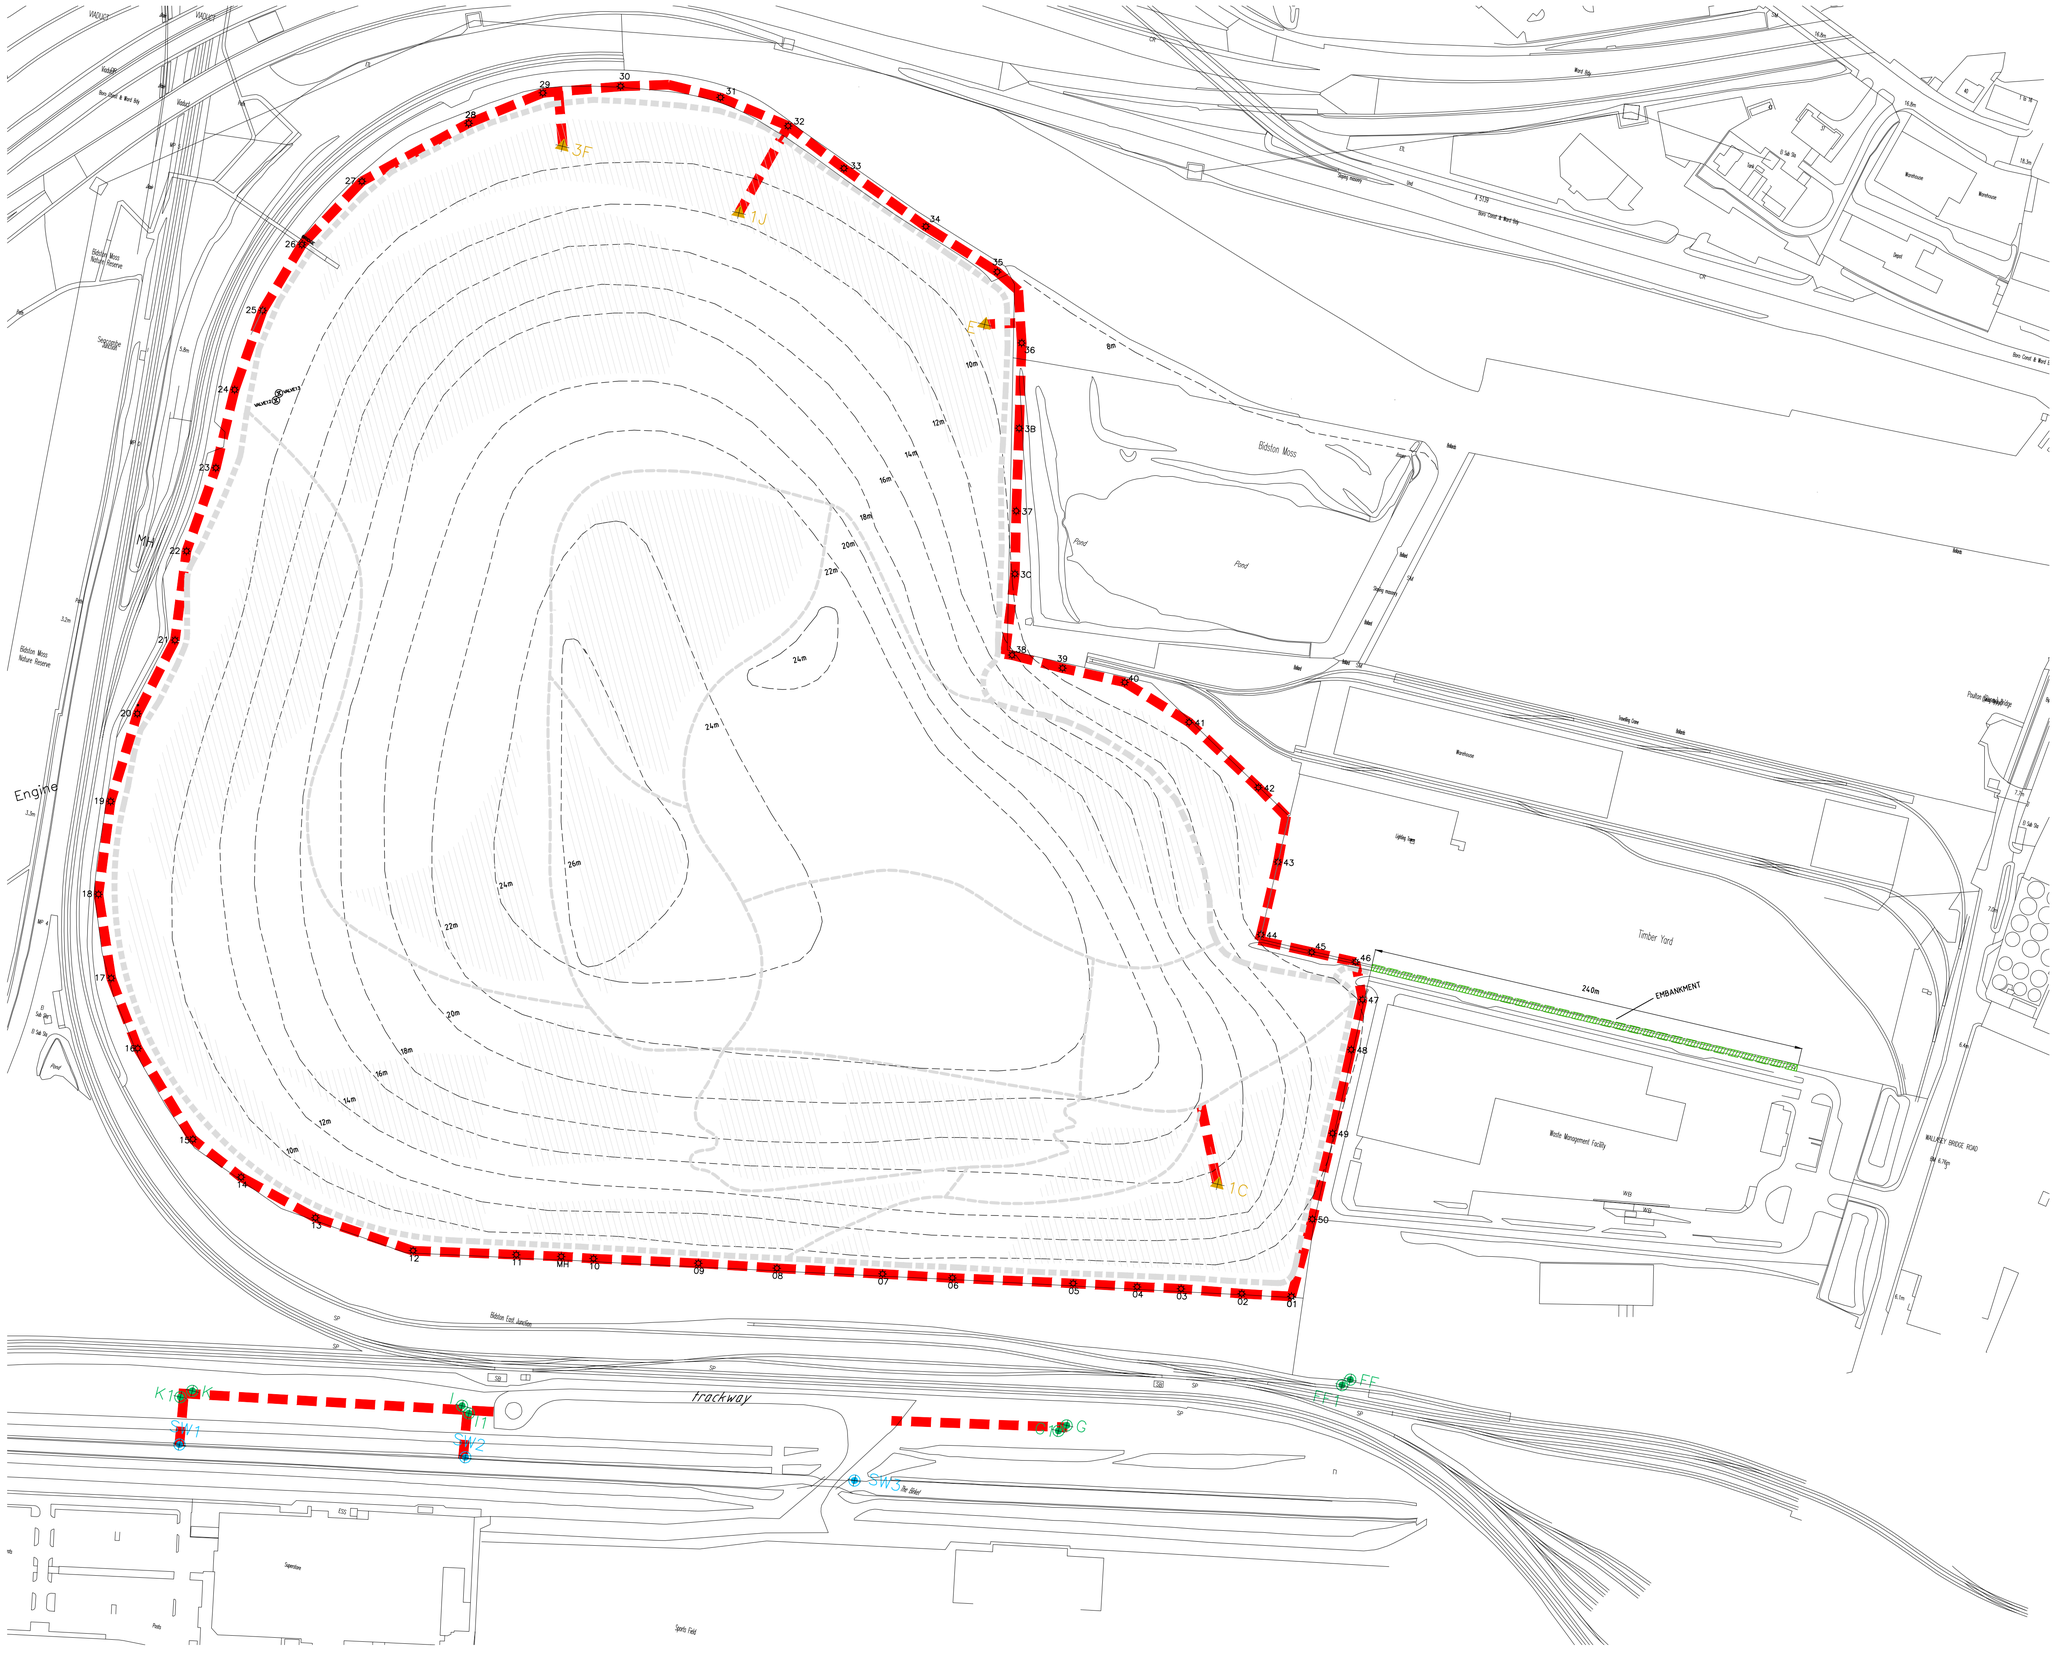

Rev.	Amendment	Date
B	REDRAWN FOR 2022–2025 TERM CONTRACT	JAN 2022
A	REDRAWN FOR 2017–2020 TERM CONTRACT	NOV 16

Site

BIDSTON MOSS COMMUNITY WOODLAND

Title

LANDSCAPE MAINTENANCE
TERM CONTRACT 2022 – 2025

Merseyside Waste Disposal Authority
7th Floor
No 1 Mann Island
Liverpool
L3 1BP

A1	Drg. No. MWDA.511–100–002	Rev. B

0m 10m 25m 50m 75m 100m 125m

Drawn	ASB	Scale	nts	Date	FEB 2010