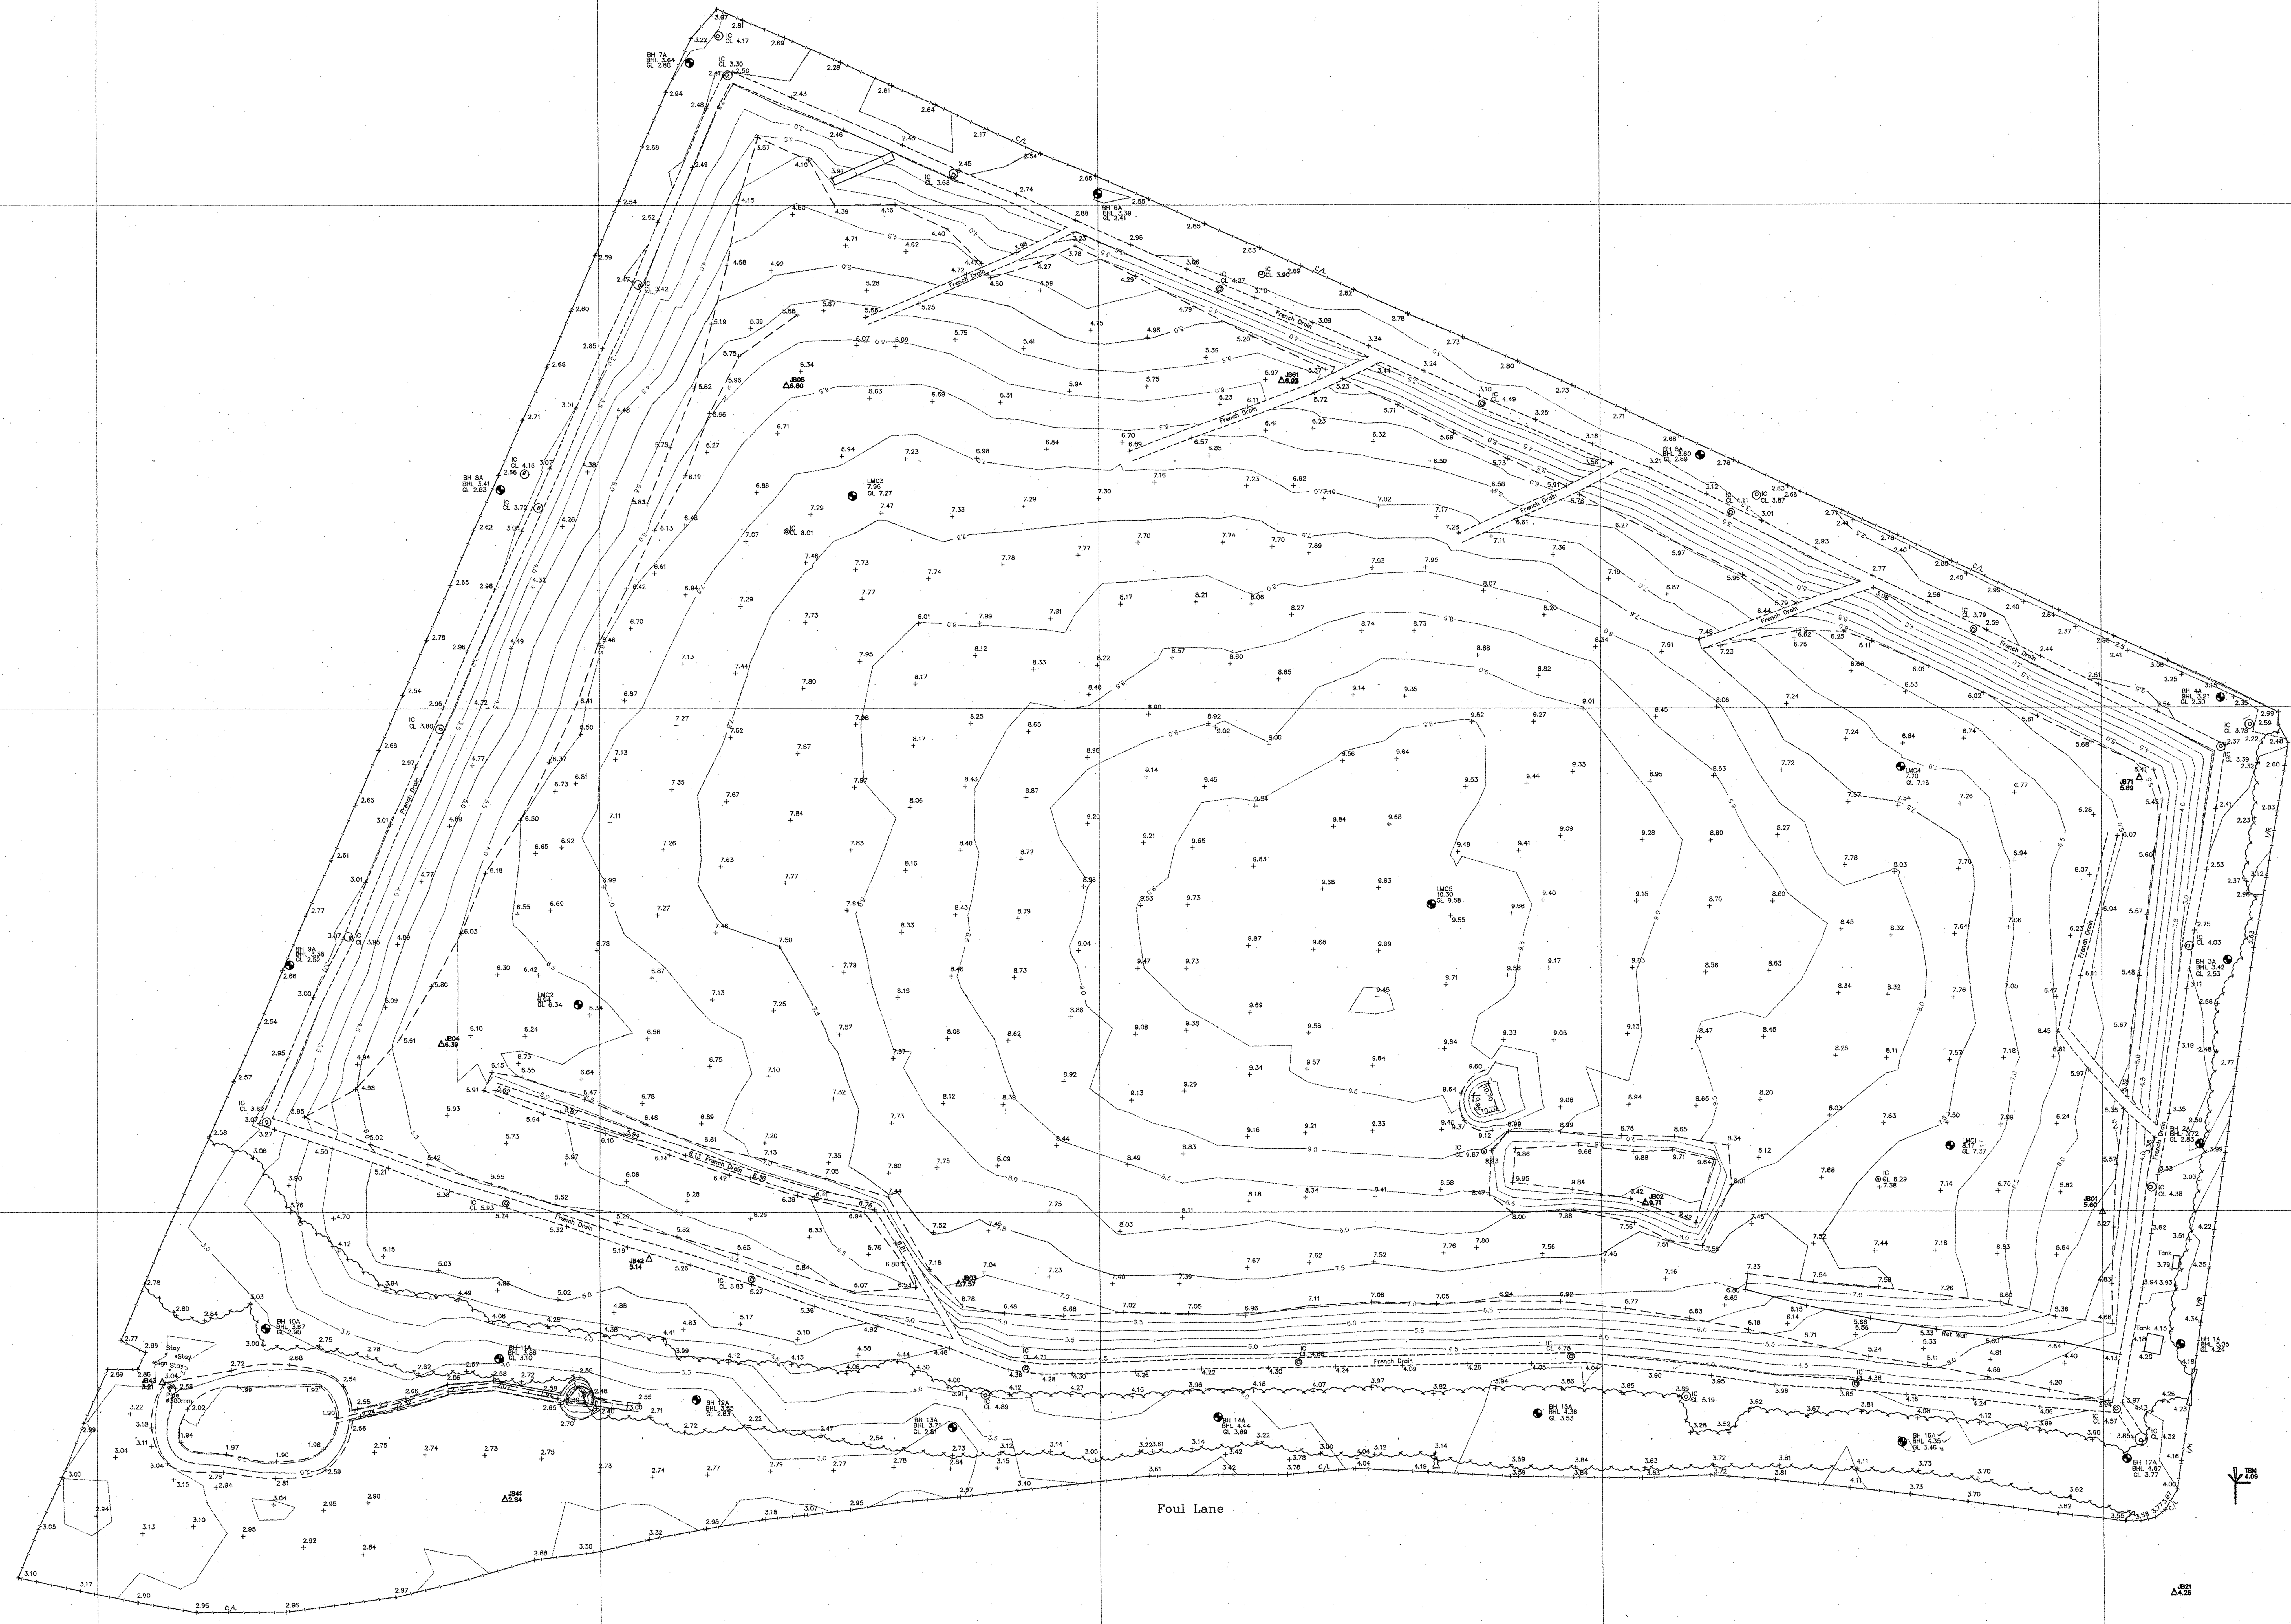

KEY

- Building
- Building overhead / Foundations / Ruins
- Channel / Kerb / Wall / Step / Water
- Road edge / Change of surface / Drain / Ditch
- Change of slope
- Fence – B/W Barbed wire, C/B Close boarded, C/L Chain link, I/R Iron railings, P/R Post & rail, P/W Post & wire
- Safety barrier
- Overhead cable
- Gate
- Stile
- Limit of tree/scrub canopy
- Hedge
- 52.47 + Spot level
- Tree

BB	Belisha beacon	PP	Petrol pump
B	Bollard	RE	Rodding eye
Bin	Litter bin	RP	Reflector post
BS	Bus stop	RS	Road sign
BT	British Telecom IC	RWP	Rain water pipe
CPS	Concrete Paving Slabs	SP	Spring
CTV	Cable Television cover	ST	Stop tap
DR	Drain	SV	Stop valve
DS	Direction sign	Stay	Cable stay
Elec	Electrical IC	TCB	Telephone call box
EP	Elec. pole	TL	Traffic light
FT	Floodlight	TP	Telegraph pole
FP	Flagpole	VP	Vent pipe
GP	Gate post	WM	Water meter
G	Gully	WO	Water outlet
GV	Gas valve	UTL	Unable to Lift
Hyd	Hydrant		
IC	Inspection Cover	BL 33.58	Bed level
JB	Junction box	CL 32.56	Cover level
KO	Kerb outlet	FL 36.52	Floor level
LB	Letter box	IL 36.59	Invert level
LP	Lamp post	SL 37.54	Soffit level
Mkr	Utility marker	TL 36.45	Threshold level
MP	Mile post	WL 36.24	Water level
MY	Mercury Telecom IC	BHL 36.45	Borehole level
NP	Name plate	GL 36.24	Ground level
PM	Parking meter		
P	Post		
●	Borehole		

WD / 9811 / 2

AMENDMENTS

Date	Details

Amend No

STATION CO-ORDINATES

STN	EASTING	NORTHING	LEVEL
0100	445.82	473.88	4.09
JB01	500.00	500.00	5.60
JB02	501.90	591.24	9.71
JB03	485.87	728.32	7.57
JB04	533.52	831.44	6.39
JB05	664.34	762.40	6.80
JB61	665.24	663.58	6.03
JB71	586.17	492.54	5.89
JB21	424.18	486.30	4.26
JB41	443.07	818.85	2.84
JB42	490.90	790.12	5.14
JB43	466.39	887.04	3.21

BENCH MARK INFORMATION

Levels are related to TBM , value 4.093m situated on cnr of small Building to South of site (supplied by Client)

SCALE = 1:500

-10. -5.0 0 10.0 20.0 30.0 40.0

SURVEY SYSTEMS LIMITED

Head & Registered Office:
Survey House
55/57 Wilmslow Road
Handforth
Wilmslow
Cheshire SK9 3EN

Telephone: 01625 533444
Facsimile: 01625 526815

Registered in England
No. 1576674

Copyright in this drawing remains with Survey Systems Ltd.
Do not scale from this drawing.
Work to figured dimensions.
Check all dimensions on site.
In the event of any discrepancy, refer query to Survey Systems Limited.

Regional Offices

☐ Hull	(01482) 880099	☐ Sheffield	(0114) 2569800
☐ Leeds	(0113) 2471414	☐ Stoke	(01782) 712262
☐ Liverpool	(0151) 7086883	☐ Wrexham	(01978) 291987
☐ Preston	(01772) 252442		

Surveyed for: MERSEYSIDE WASTE DISPOSAL AUTHORITY

TOPOGRAPHICAL SURVEY FOUL LANE LANDFILL SITE, SOUTHPORT

Surveyed JB LB	Processed NMS	Drawn PG	Checked AG
Drg.No. SSL:5011:500:1:1		Date OCT 1998	