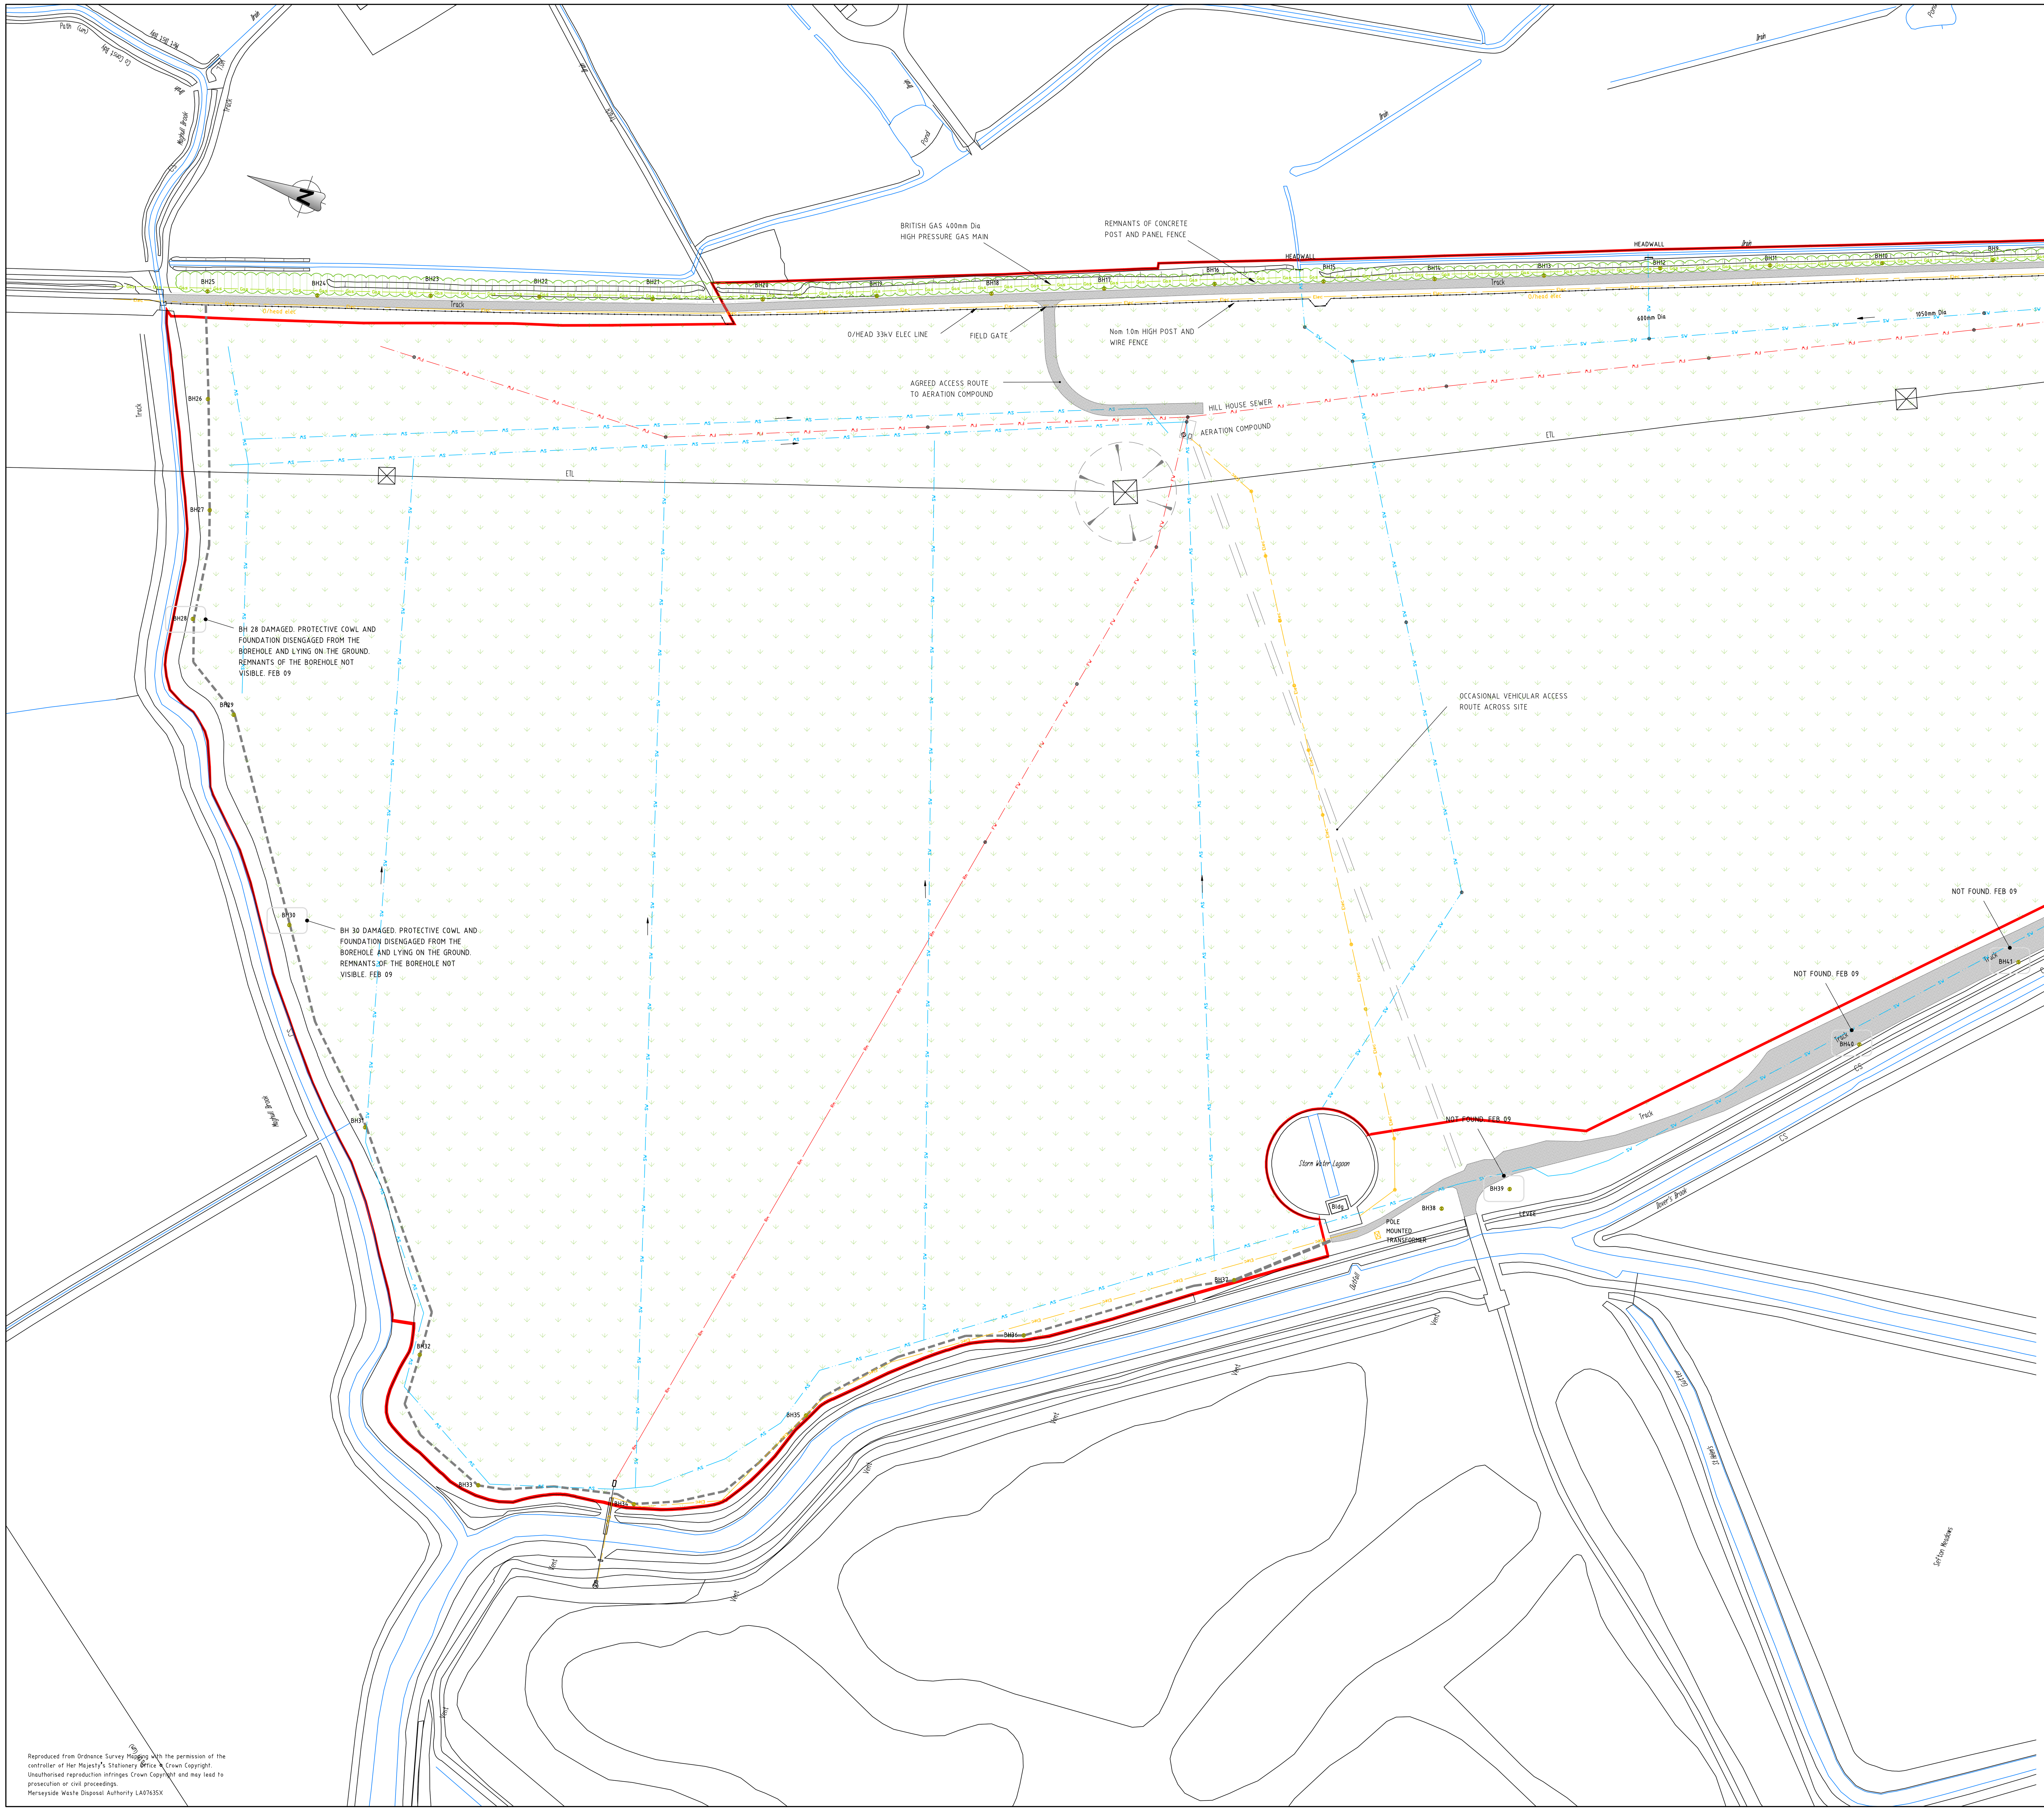

	S.W. SEWERS
	RISING MAIN (surface water)
	FOUL SEWERS
	RISING MAIN (Leachate/foul)
	ELEC CABLES AND DUCTS
	LIGHTING CABLES AND DUCTS LIGHTING COLUMN
	TELECOM CABLES AND DUCTS
	CCTV CAMERA COLUMNS CCTV CABLES AND DUCTS
	GAS MAIN
	WATER MAIN
	FENCELINE
	BOUNDARY WALL
	LAND OWNERSHIP (Mr SWIFT)
+ 12.250	SPOT LEVEL m
	WOODLAND PLANTATION
	OPEN GRASSED AREAS
	WATER COURSE
	TRACKWAY
	CONTOURS (Metres)
	EMBANKMENTS
BH	BOREHOLES
MH 17	MANHOLES/CHAMBERS
	PEDESTRIAN ACCESS FOR PURPOSES OF ENVIRONMENTAL MONITORING

Rev.	Amendment	Date
B	ACCESS TO AERATION COMPOUND AND PEDESTRIAN ROUTE ADDED	JAN 18
A	AERATION COMPOUND ADDED	DEC 13

Site: SEFTON MEADOWS EXT No 2

Title: SITE INFRASTRUCTURE

MWDA
Merseyside Waste Disposal Authority
7th Floor
No 1 Mann Island
Liverpool
L3 1BP

A0 | Drg. No. MWDA.520.2-100-001 | Rev. B

Scale 1:1000 — 0m 10m 25m 50m 100m

Drawn: ASB | Scale: 1:1000 | Date: DEC 2008

Reproduced from Ordnance Survey Mapping with the permission of the controller of Her Majesty's Stationery Office © Crown Copyright. Unauthorised reproduction infringes Crown Copyright and may lead to prosecution or civil proceedings. Merseyside Waste Disposal Authority LA07635X